CHECK PRINTS

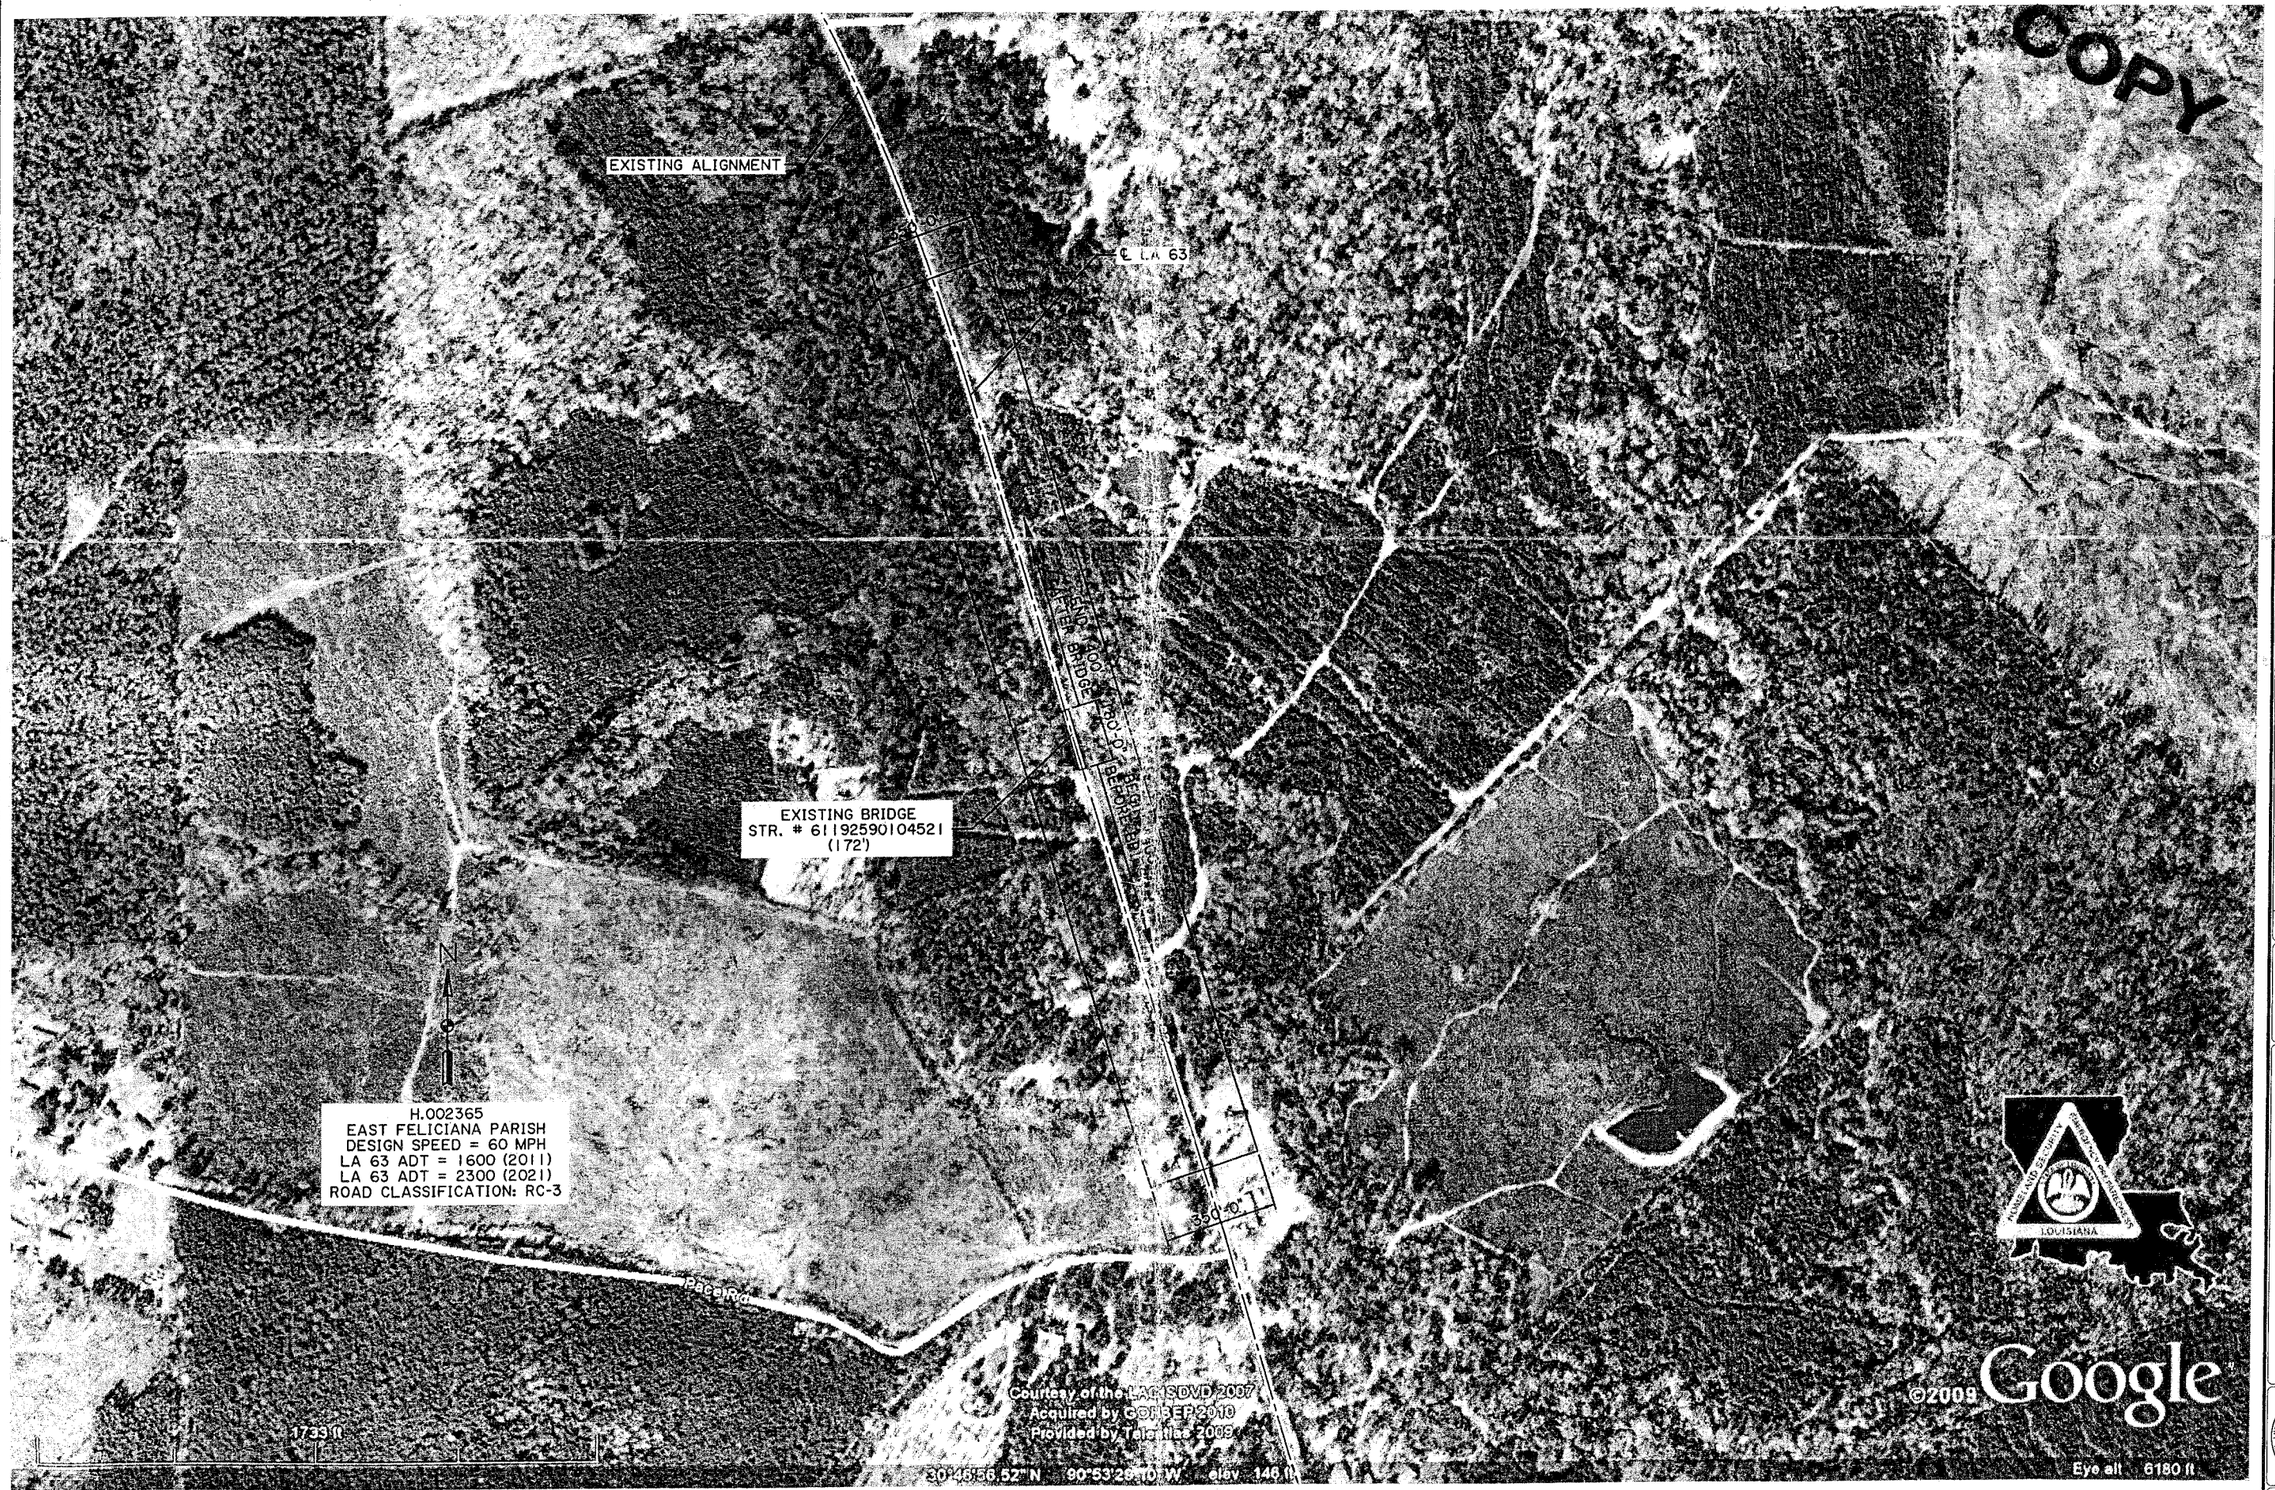

SHEET NUMBER	
PARISH	EAST FELICIANA
FEDERAL PROJECT	
STATE PROJECT	H.002365

DESIGNED	B. ALLEN
CHECKED	K. BRAUNER
DETAILED	B. ALLEN
CHECKED	K. BRAUNER
DATE	MAY 2012
SHEET	2 OF 3

NO.	DATE	REVISION DESCRIPTION	BY

MCQUINNEY BAYOU BRIDGE
LA 63

LIMITS OF SURVEY

BRIDGE AND STRUCTURAL DESIGN